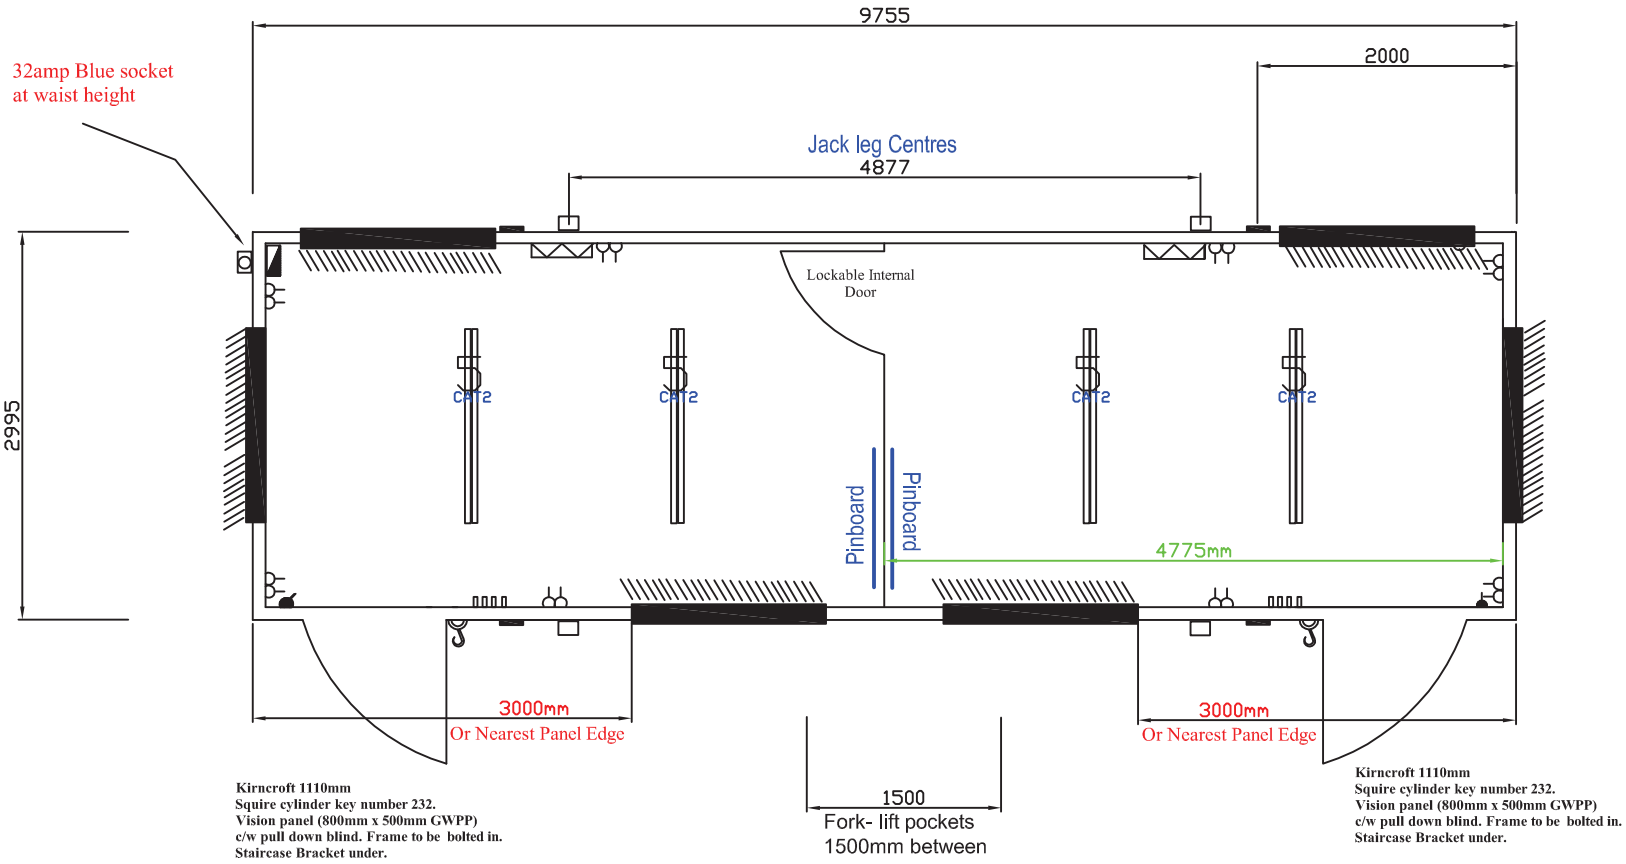

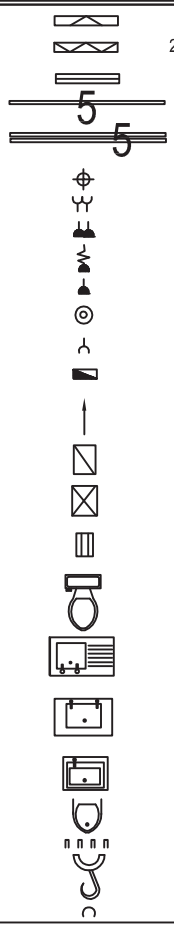

Item	Specification	Notes
Length	9755mm	
Width	2995mm	
Side Panel	2310mm	FLAT SIDED
Bottom Rail	100mm x 50mm	INVERTED
Top Rail	76mm x 38mm	INVERTED
Fork Pockets	YES	
Corner castings	NONE	
Top L/Lugs	YES	
Bottom L/Lugs	YES	
J/Leg Brackets	YES	
Jack Legs	YES	4 No STACKABLE PAINTED MERLIN GREY 18-B-25
Doors	KIRNCROFT 1110mm	Squire cylinder key number 232. Vision panel (800mm x 500mm GWPP) c/w pull down blind. Frame to be bolted in. Staircase Bracket under.
Window shutters	NONE	
Windows	1500mm x 915mm	Aluminium TOV Powder coated Merlin Grey 18-B-25 *TOUGHENED GLASS
Floor	18mm Far Eastern Plywood	

Item	Specification	Notes
Paint	Zinc Phosphate	WALLS & ROOF GOOSEWING GREY 10-A-05. DOORS & JACKLEGS MERLIN GREY 18-B-25
Floor Finish	1.5mm Polyflor XL Standard	COLOUR = GREY
Studding	75mm x 50mm CLS	
Wallboard	White foodsafe bonded to 9mm Plywood	
Ceiling	White vinyl bonded to Plywood	
Skirting/Trim		Grey skirting & white trims
Partitions	50/50	
Electrics	Surface mounted	32amp Blue socket at waist height
Plumbing	None	
Special Note:		Window Blinds
		2 No Drain holes in floor at opp' diagonals for B.T Cable access
		Hook and Eyes to be fitted on all External doors

Title:
32' x 10' 50/50

Drawn By:
Neal Wyatt

Unit Number:
NBSO 800

Date Issued:
01.06.2011

Fabricator:

Revision Status:
REV:- 1

Steel Price:

Checked By:

Colour:
WALLS & ROOF 10-A-05.
DOORS & JACKLEGS 18-B-25

IF IN DOUBT PLEASE ASK,
DO NOT SCALE
(Tolerance + or - 10mm)

Delivery Date: