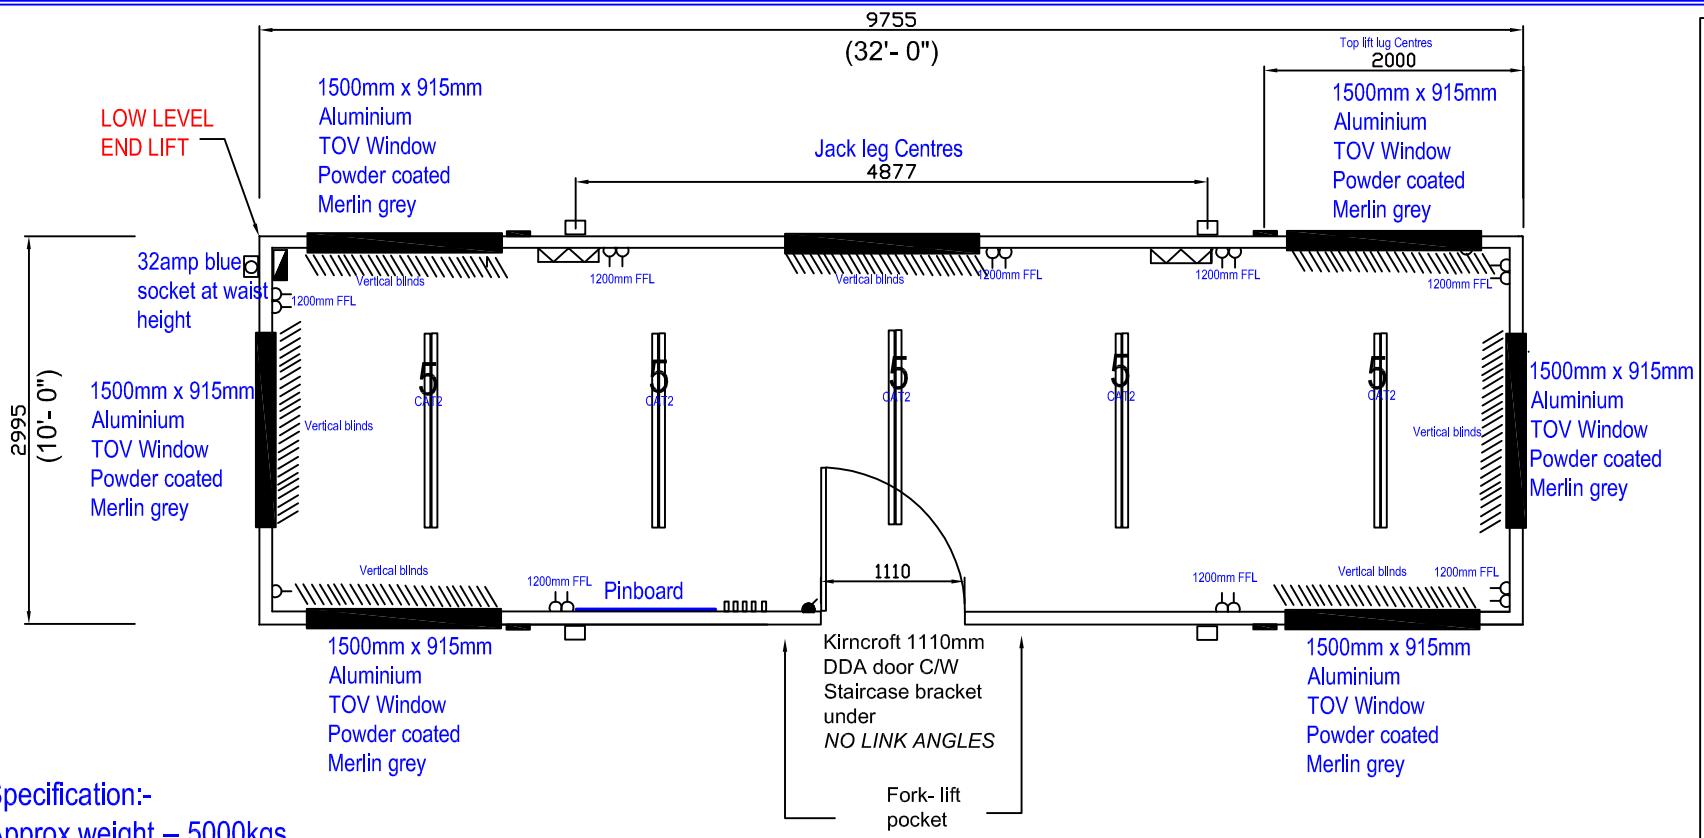

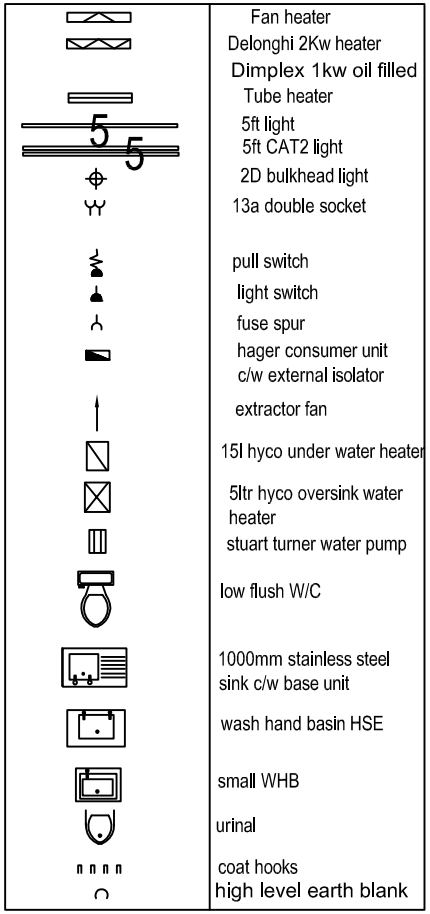

Specification:-
Approx weight – 5000kgs
Internal Wallboard - White Smooth Plasticol on Plywood
White skirting & window trims.
Ceiling - White vinyl on ply.
Flooring - 18mm plywood covered by *GREY* Polyflor c/w welded seams
Electrics- Suface mounted in trunking.
Exterior colours:
WALLS:- GOOSEWING GREY 10-A-05
DOORS:- MERLIN GREY 18-B-25
STACKABLE JACKLEGS:- MERLIN GREY 18-B-25

Length -- 9755mm
Width – 2995mm
Side panel -- Flatsided steel
100mm x 50mm bottom rail **(INVERTED)**
76mm x 38mm top rail **(INVERTED).**
Fork pockets.
Door to be bolted in
4 No top lifting lugs

32' x 10' Qdos Office PLAN

Qdos.